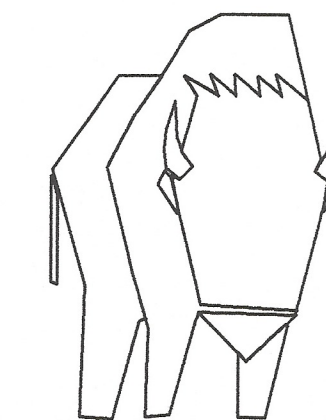


buffalodesign
architecture & interiors

1501 western
suite 500
seattle, wa
98101
206 467 6306
fax 206 624 1494

interior renovation and
addition

lopez island library

2225 fisherman bay road
lopez island, wa 98261

PERMIT SET

project: 99-003
contents: main floor
demolition plan,
and main floor
plan


drawn: rm
checked: lr
date: dec. 14, 1999
revised:

APPROVED TO CONDUCT
PERMIT WORKS AS REQUIRED
BY RCW 16.27.010 SUBJECT
TO FIELD INSPECTION AND CORRECTION
MAR 2 0 2000
SAN JUAN COUNTY
PERMIT CENTER


a2.2

S.J.C. PERMIT CENTER
DEC 21 1999

P005167-051722-000002

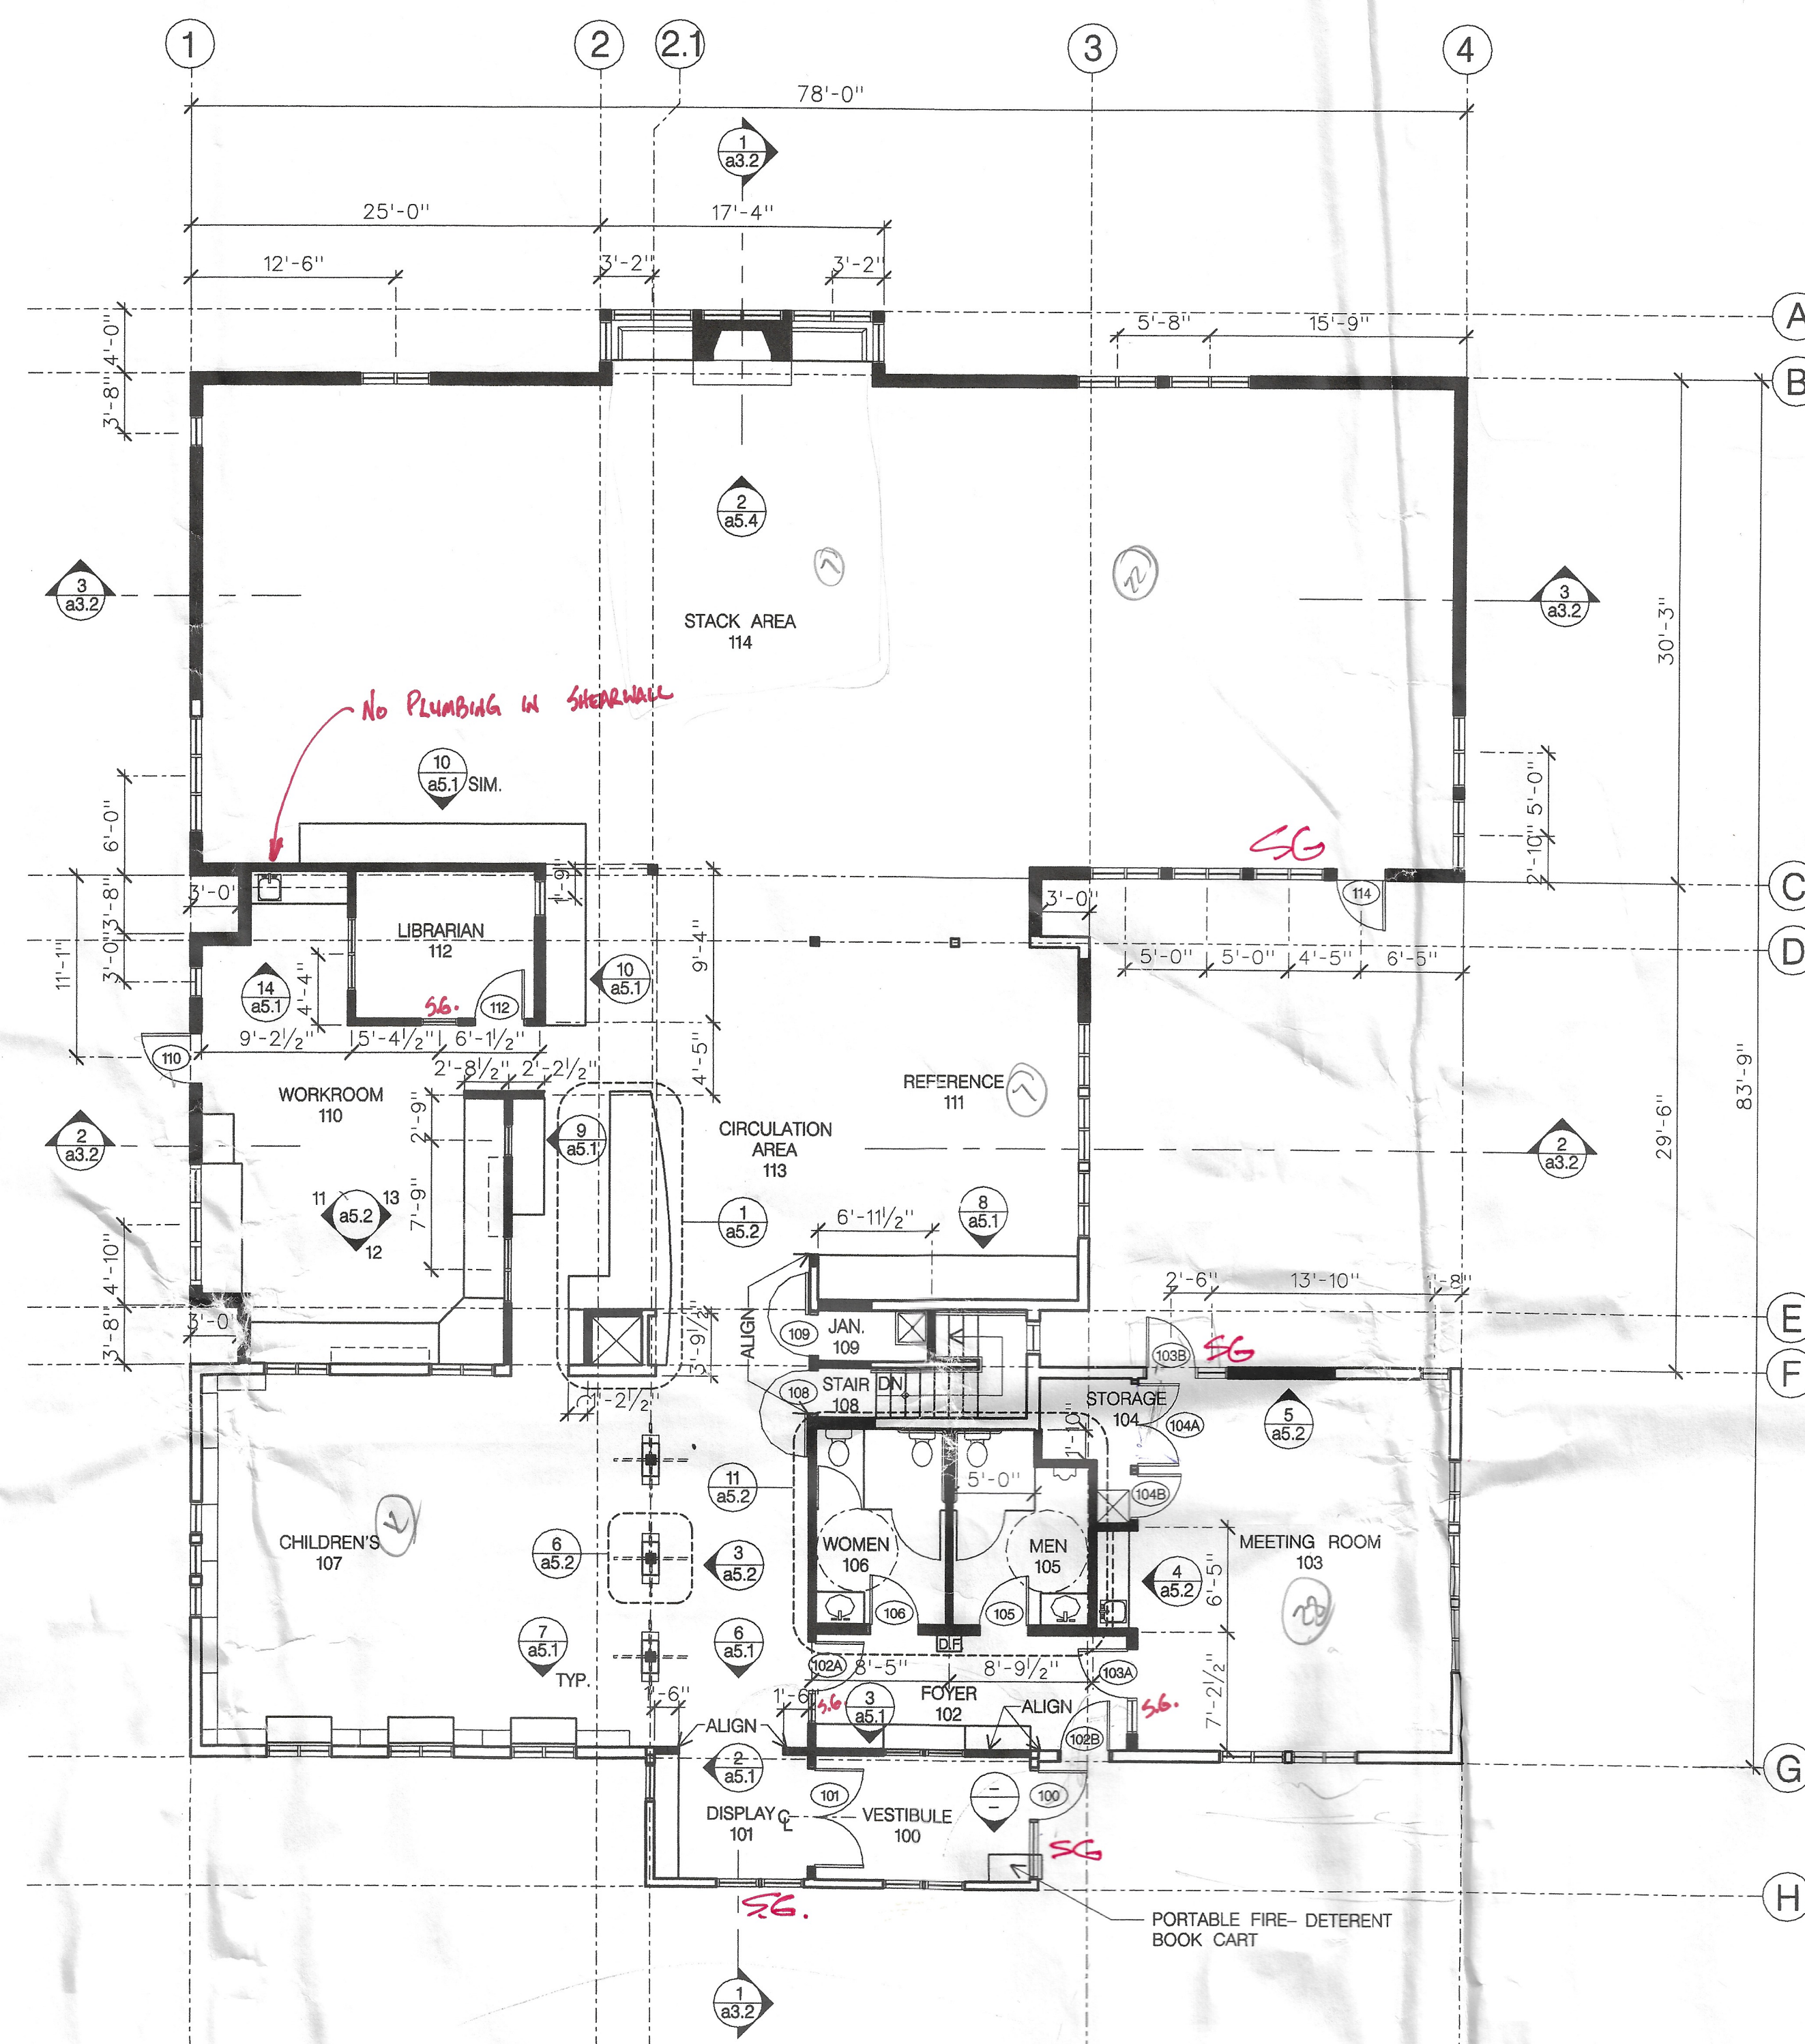

main floor plan
1/8" = 1'-0"

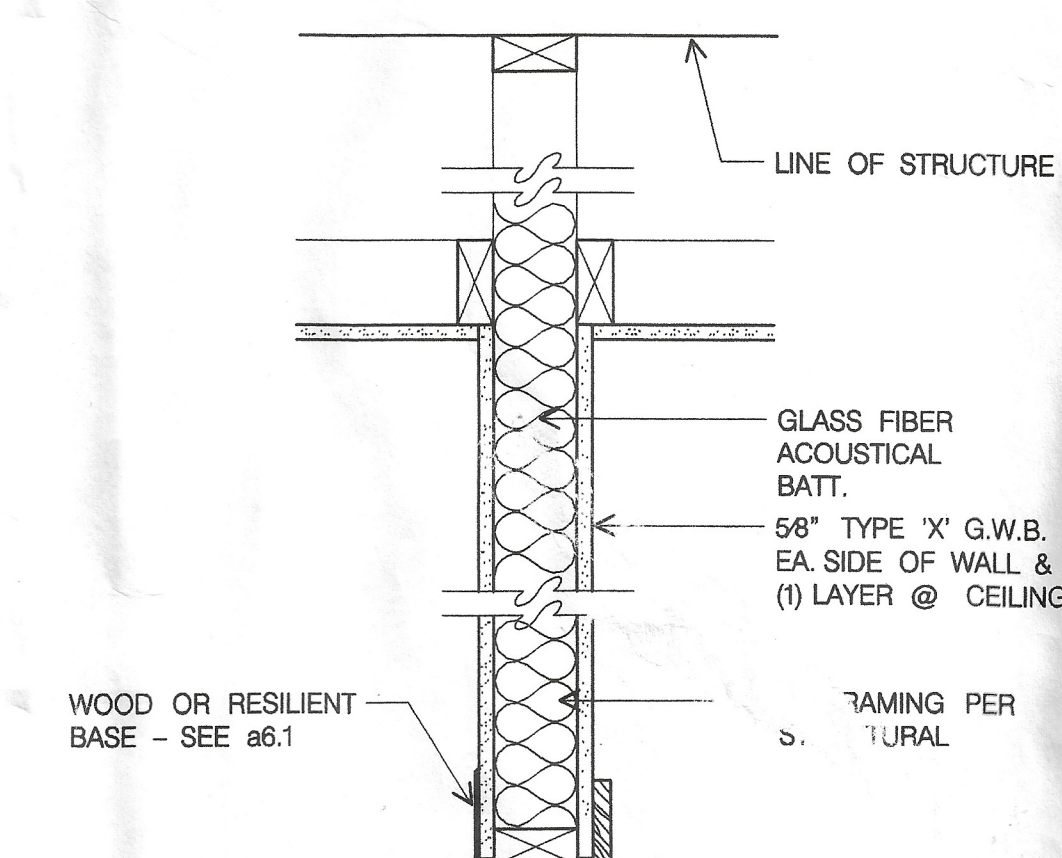


interior wall partition detail
1/2" = 1'-0"

wall symbol legend

- EX. WALLS TO REMAIN
- EX. WALLS TO BE REMOVED
- NEW PARTITION WALL

general notes

- EXTERIOR WALL DIMENSIONS ARE TO FACE OF SHEATHING.

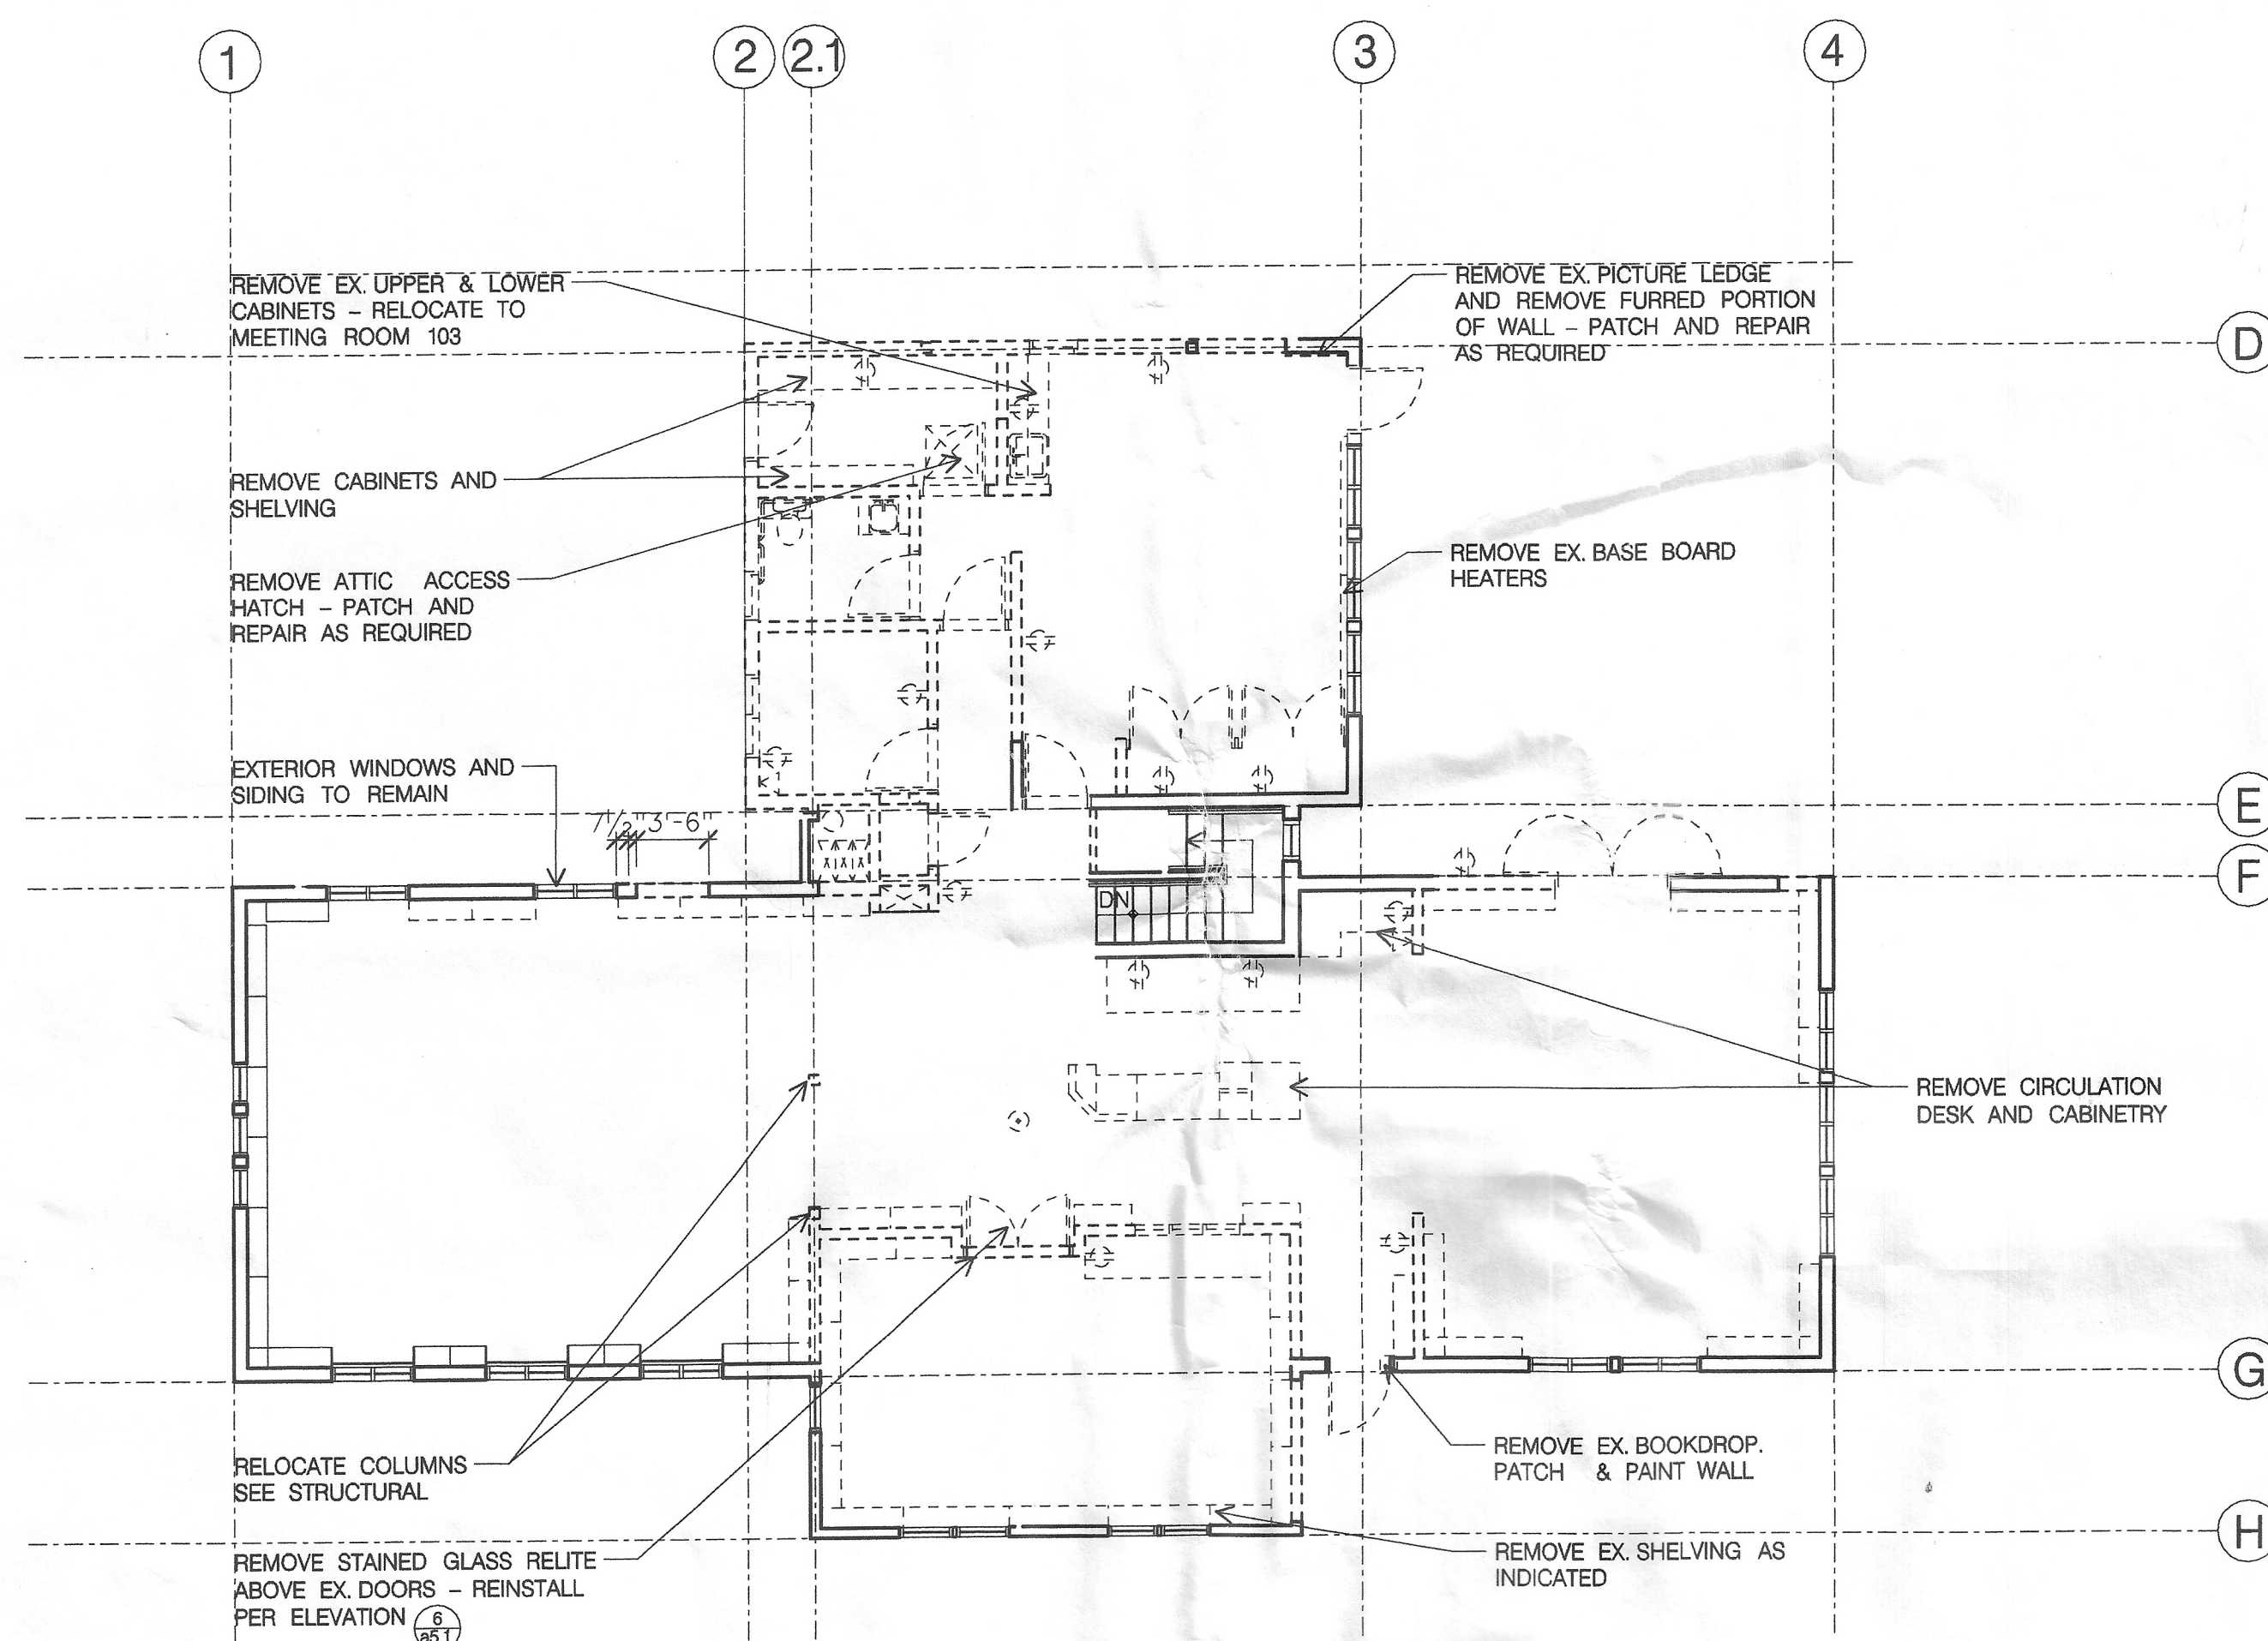

main floor demolition plan
1/8" = 1'-0"

general notes

- SALVAGE ALL EXISTING DOORS, WINDOWS, AND FIR TRIM FOR REUSE.
- REMOVE ALL LIGHT FIXTURES UNLESS NOTED.
- REMOVE ALL FLOOR COVERING.
- SALVAGE MILLWORK, PLUMBING FIXTURES, AND ACCESSORIES FOR REUSE AS NOTED. ALL OTHERS TO BE DISPOSED BY CONTRACTOR.
- EXISTING G.W.B. CEILING TO REMAIN.
- PATCH AND PAINT ALL REMAINING WALLS AT LOCATION OF REMOVED WALLS, TYP.